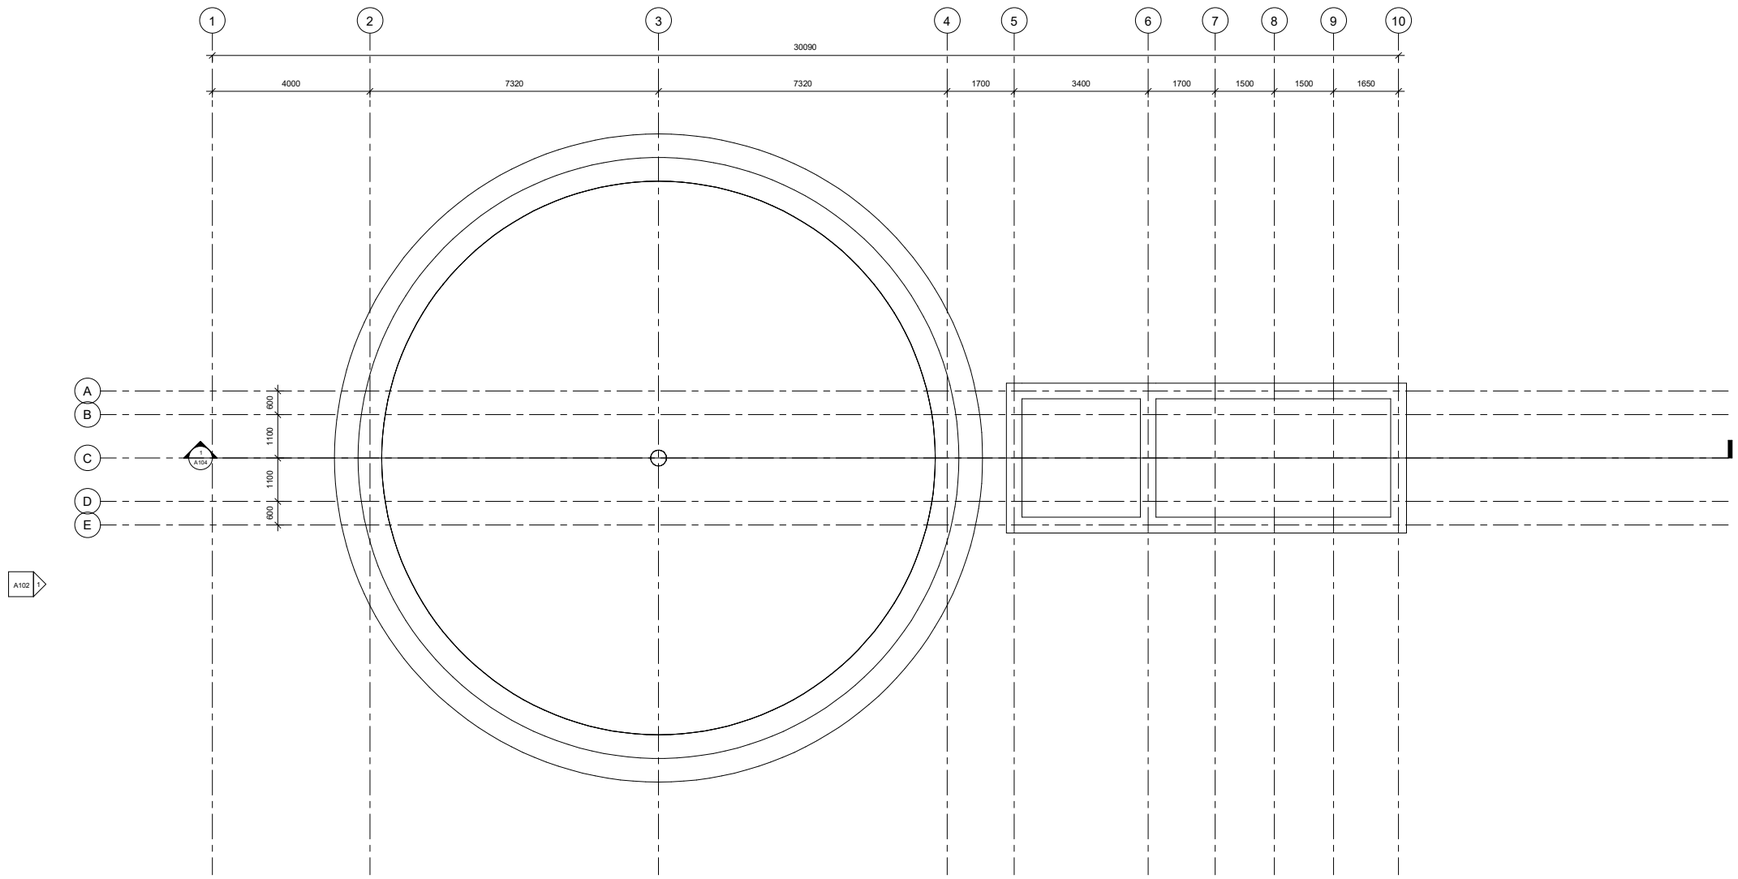

1 Level 10
1 : 50

Civil & Ronak Environmental Engineering
WWW.RONAKRCO.COM

WWW.RONAKRCO.COM

Consultant
Address
Address
Phone
Fax
e-mail

Consultant
Address
Address
Phone
Fax
e-mail

Consultant
Address
Address
Phone
Fax
e-mail

Consultant
Address
Address
Phone
Fax
e-mail

Consultant
Address
Address
Phone
Fax
e-mail

No.	Description	Date

MOEINI FODDER

Unnamed

Project number	Project Number
Date	Issue Date
Drawn by	Author
Checked by	Checker

A105

Scale 1 : 50

7/31/2019 2:07:40 AM